Exhibit B

Application: CS-17-06
Sharp Energy, Inc.

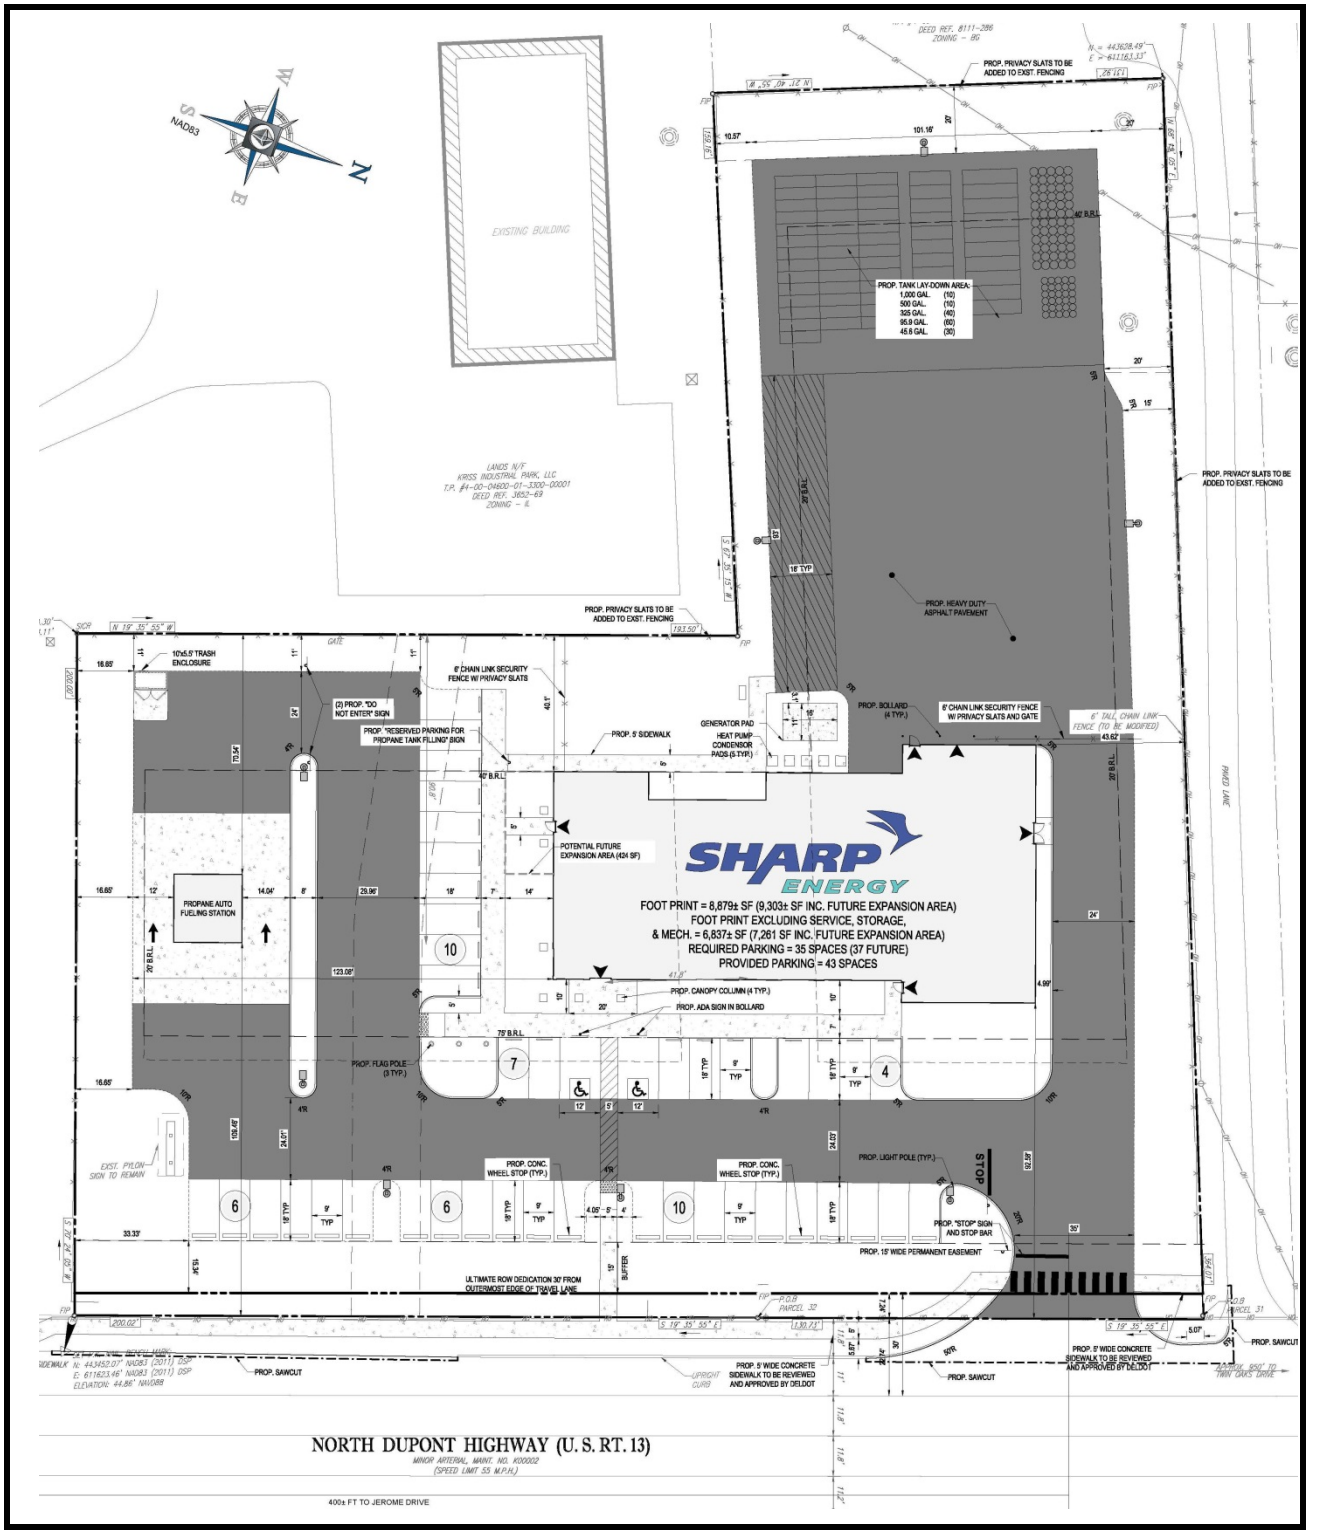

PLOT PLAN (CROPPED)