Exhibit B

Application: A-17-31
Letushko (Dorre)
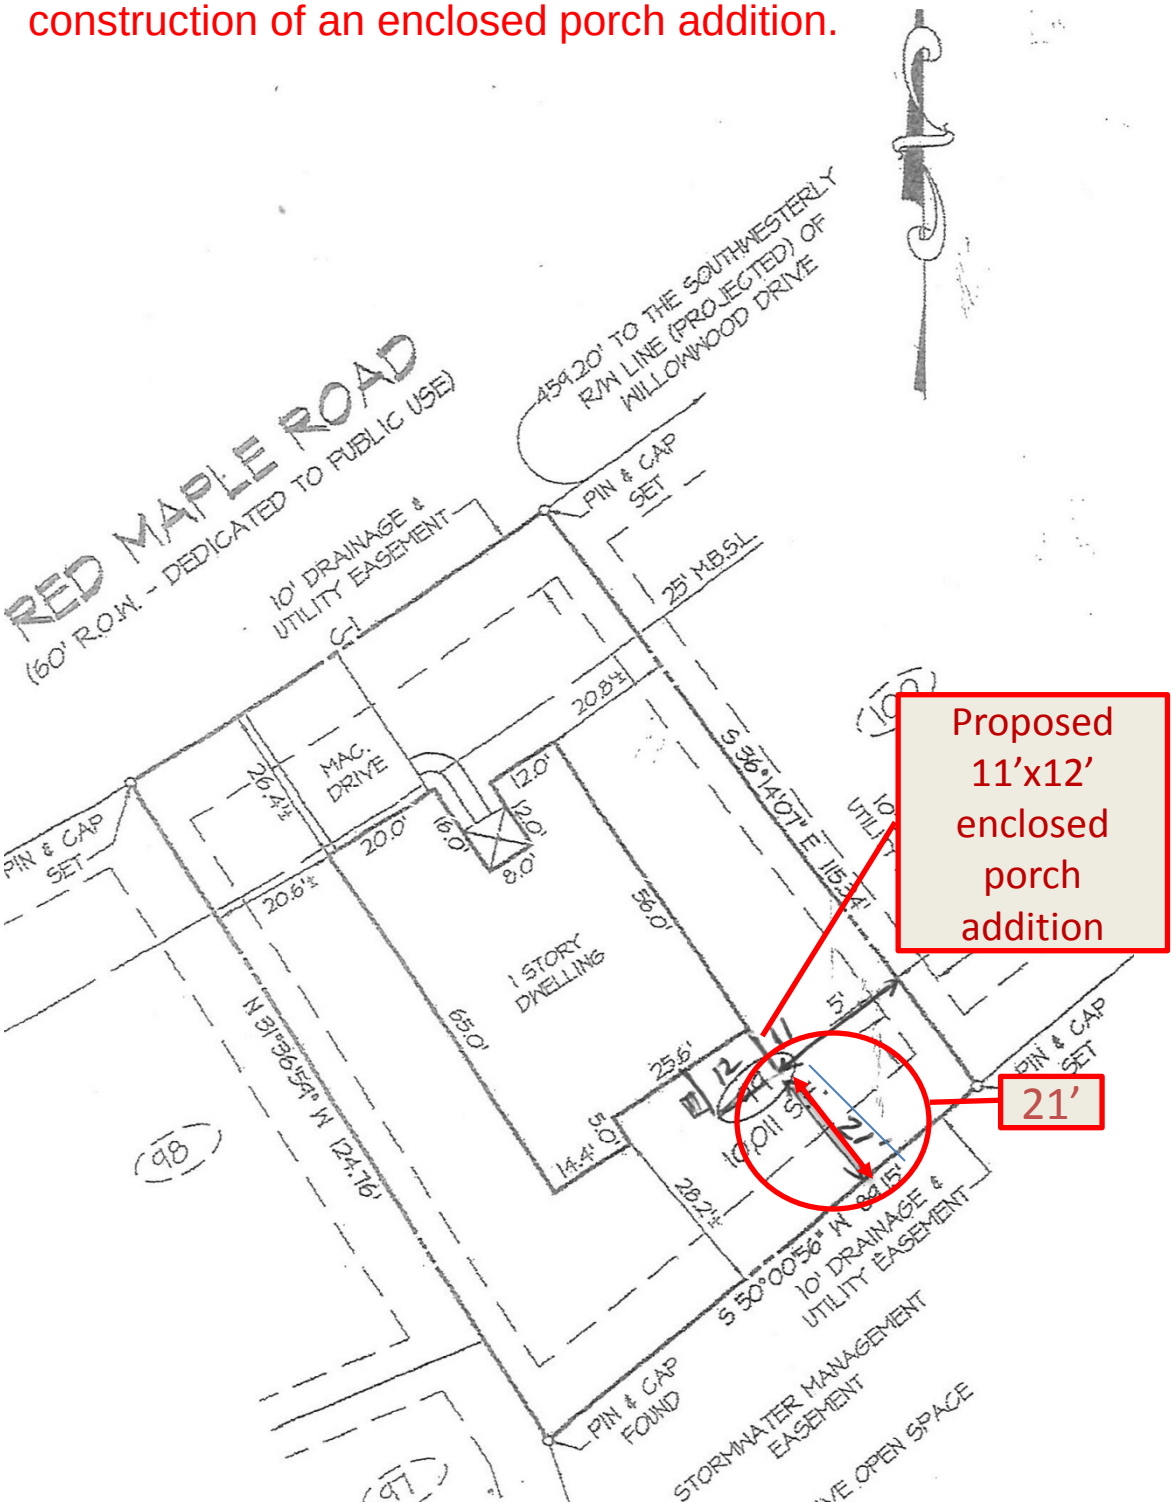
Variance from the required 25' rear setback to enable the construction of an enclosed porch addition.