Exhibit B

Application: A-17-35
Hall
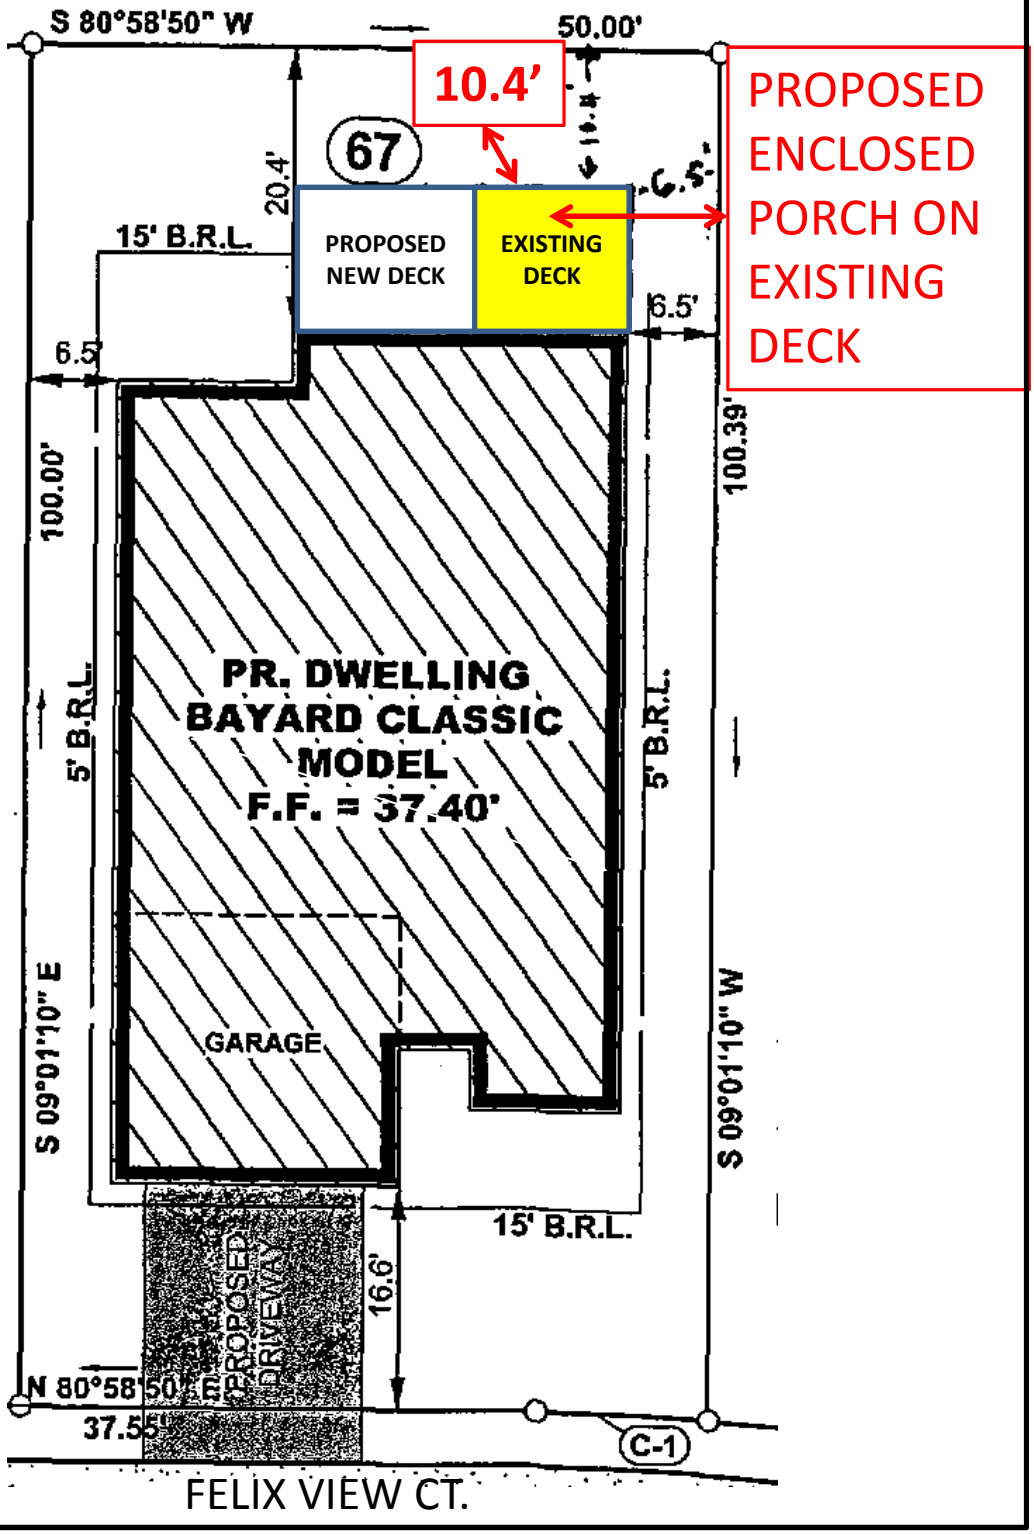
Variance from the minimum required rear setback of 25 ft. to enable the construction of a porch.