Application: A-19-10
Sumpter

Exhibit B

Variances from the provision prohibiting accessory structures to dominate in area of the principal structure to enable the construction of a pole building

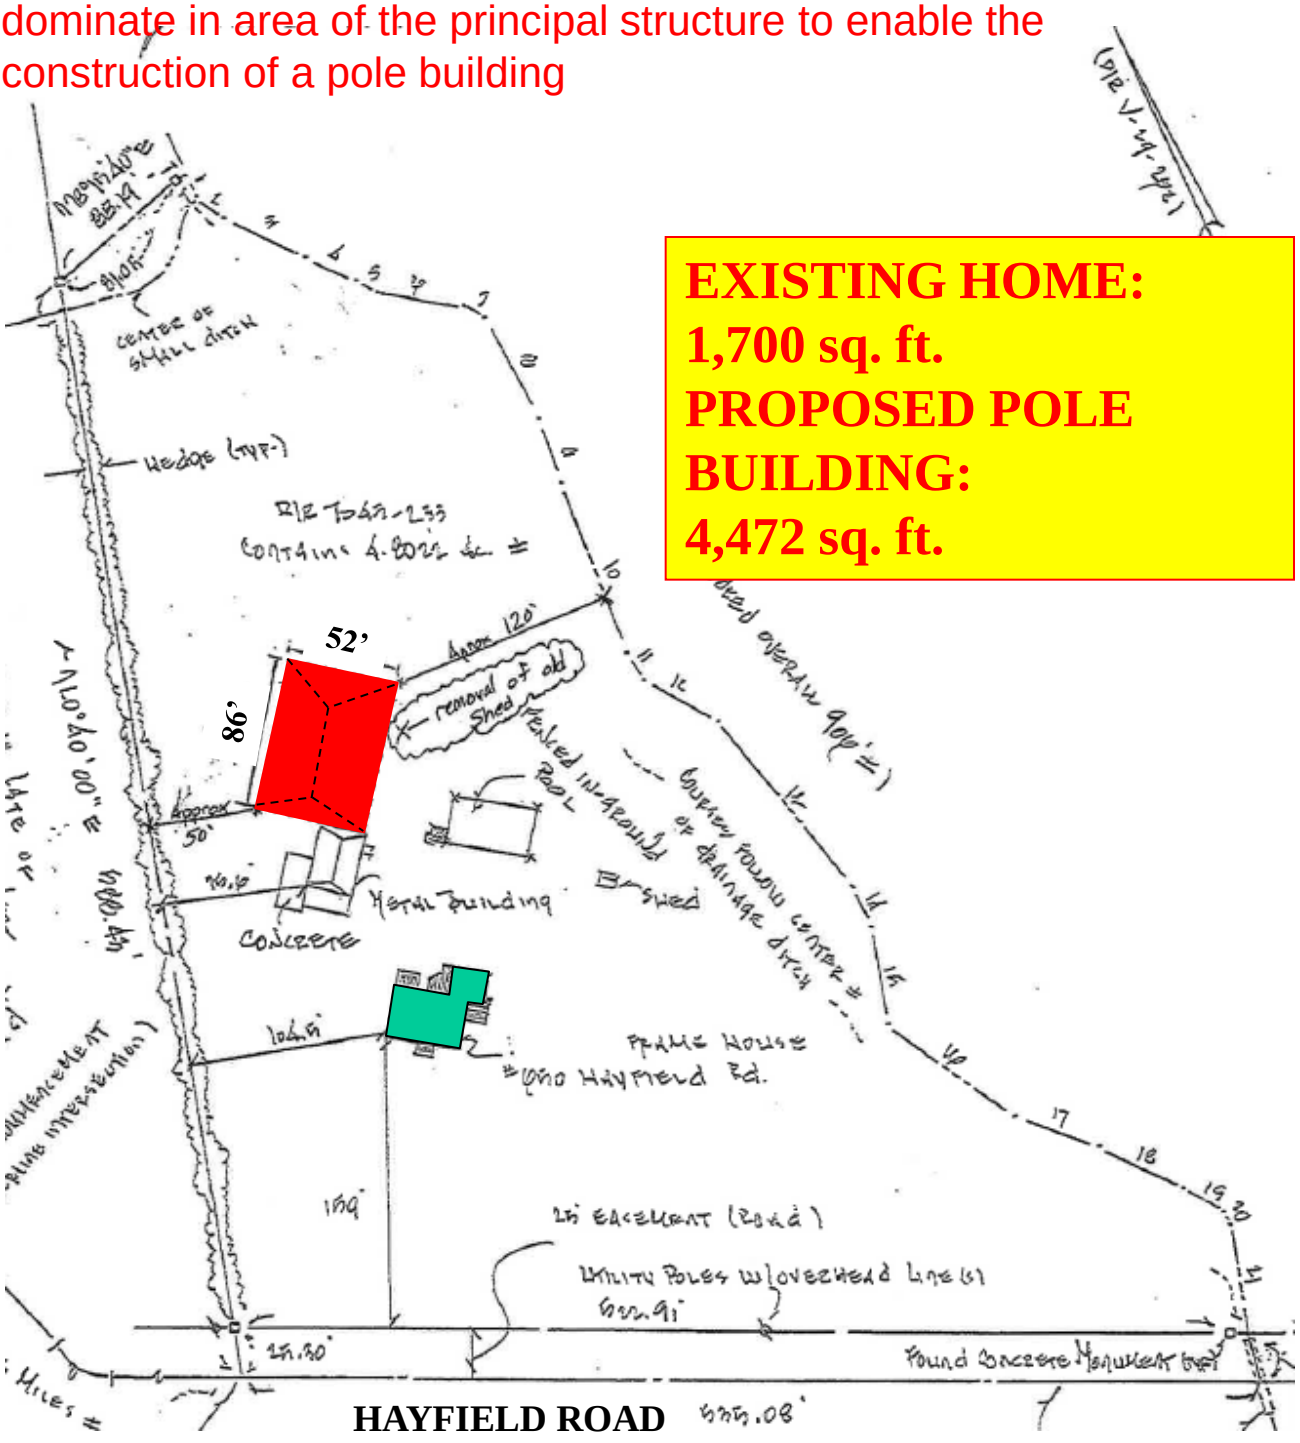

PLOT PLAN