Exhibit B

Application: A-17-10
Howard Robertson Inc. (Hound Dog Recovery, LLC)
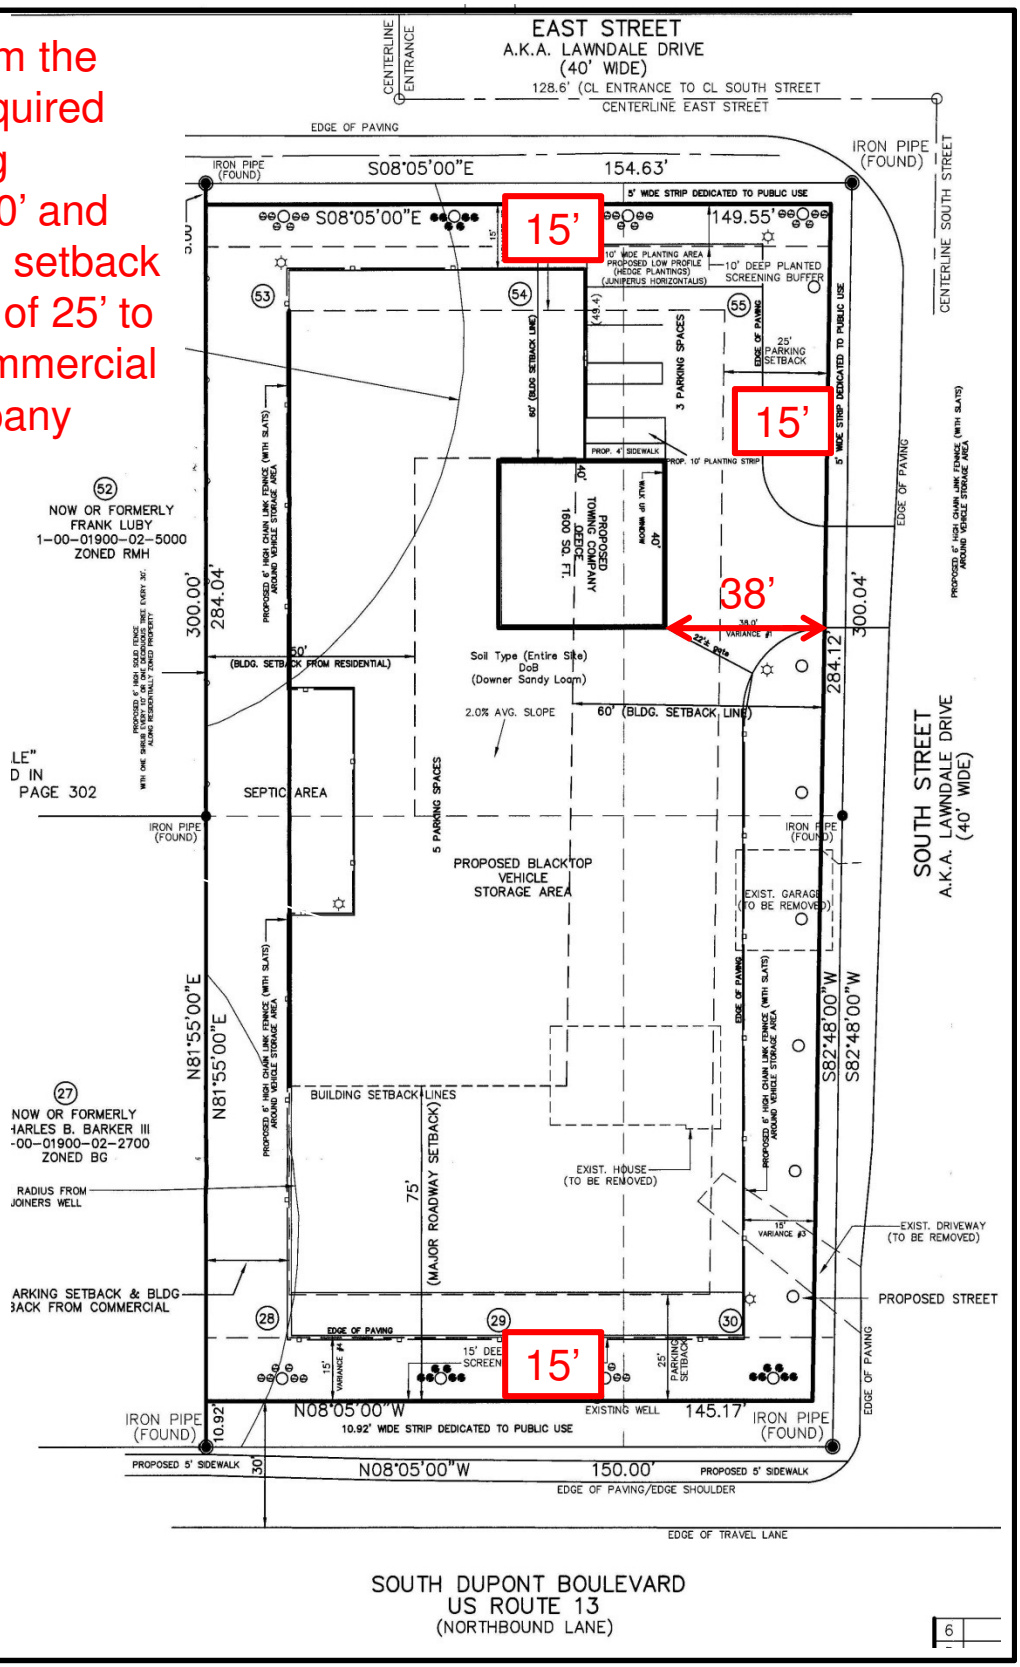
Variance from the minimum required front building setback of 60’ and front parking setback requirement of 25’ to enable a commercial towing company